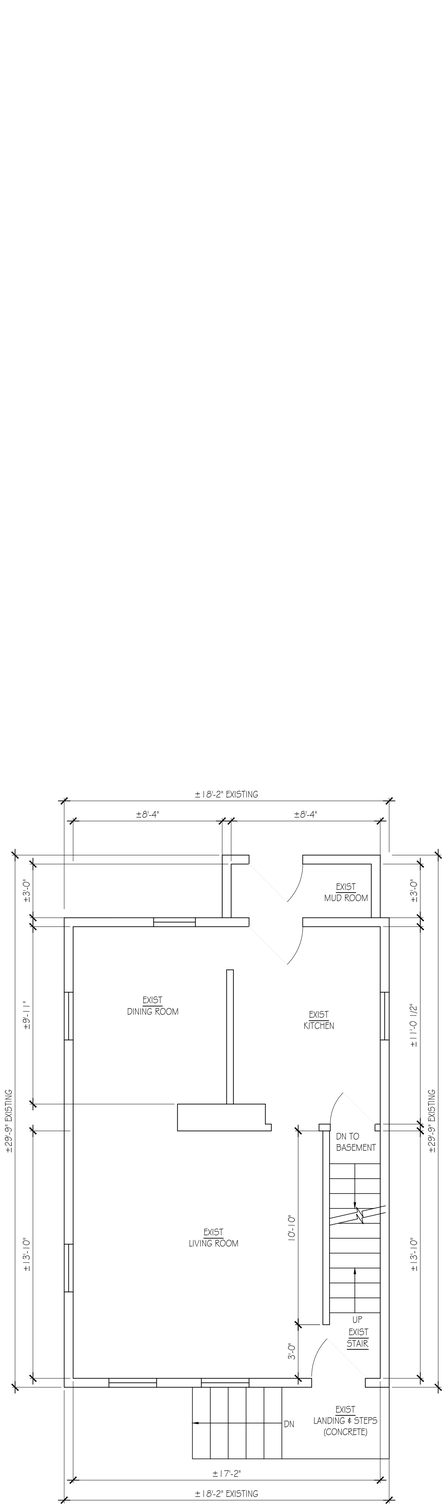

1ST FLOOR PLAN (EXISTING)

SCALE: 1/4" = 1'-0"

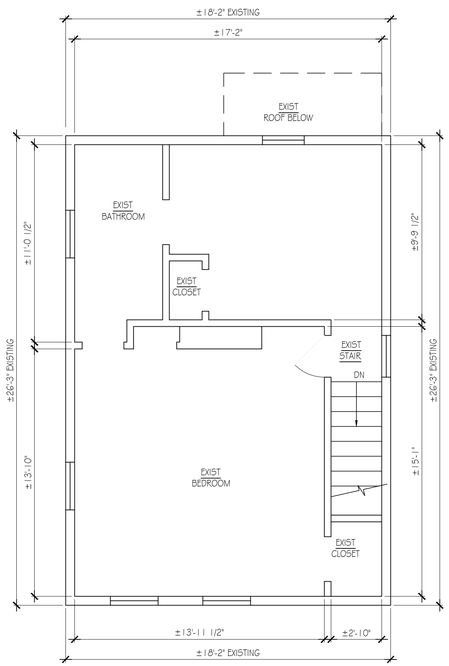

2ND FLOOR PLAN (EXISTING)

SCALE: 1/4" = 1'-0"

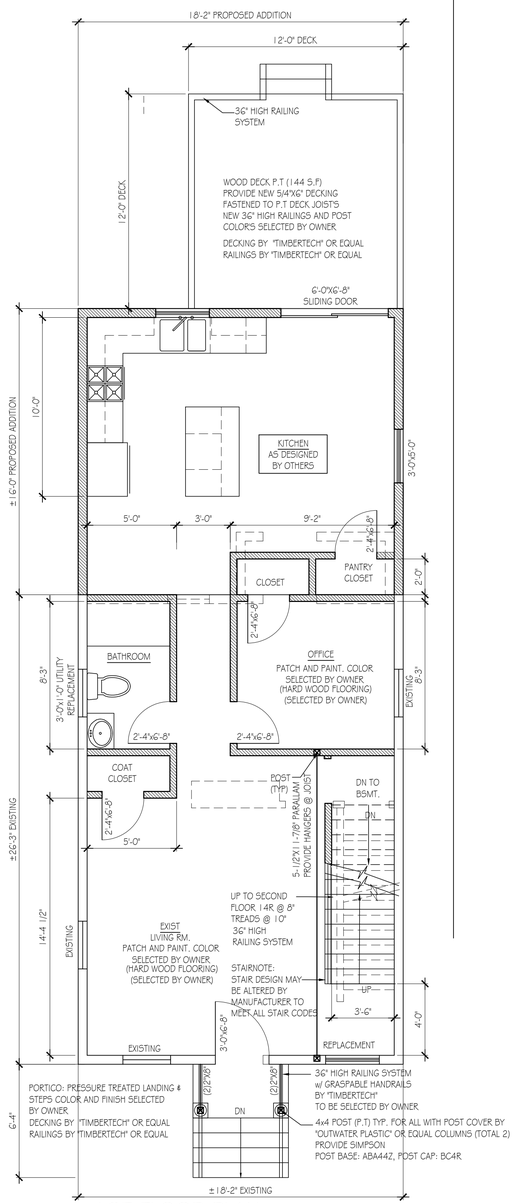

1ST FLOOR PLAN

SCALE: 1/4" = 1'-0"

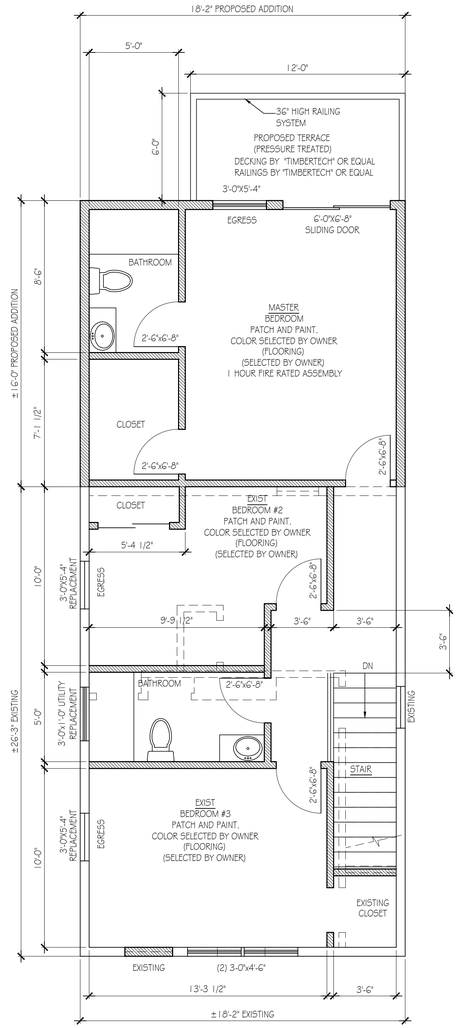

2ND FLOOR PLAN

SCALE: 1/4" = 1'-0"

ARCHI-TAP
DESIGNS, INC.

48 COOPER PLACE
HARRINGTON PARK, NJ 07640

201.280.2966
ARCHITAP@HOTMAIL.COM

ARCHITECT

TSAMPICOS A. PERIDES, AIA
N.J. LICENSE #: 21AI017864

THIS SET OF PLANS IS AN INSTRUMENT OF SERVICE AND IS THE PROPERTY OF THE ARCHITECT. THESE PLANS MAY NOT BE USED FOR ANY OTHER PROJECT NOR SOLD WITHOUT THE ARCHITECT'S WRITTEN AUTHORIZATION.

NO.	DESCRIPTION	DATE
1	TECHNICAL & ZONING REVISIONS	05.18.23
2		
3		

PROJECT

REAR ADDITION &
INTERIOR RENOVATION
@
335 OGDEN STREET
ORANGE, NJ

OWNER

REAR ADDITION &
INTERIOR RENOVATION
@
335 OGDEN STREET
ORANGE, NJ

SHEET DESCRIPTION

EXISTING 1ST FLOOR PLAN,
EXISTING 2ND FLOOR PLAN,
&
PROPOSED 1ST FLOOR PLAN,
PROPOSED 2ND FLOOR PLAN

SCALE: AS NOTED
DRAWN BY: JV
DATE: 12.28.22
JOB NO.: -

D-2