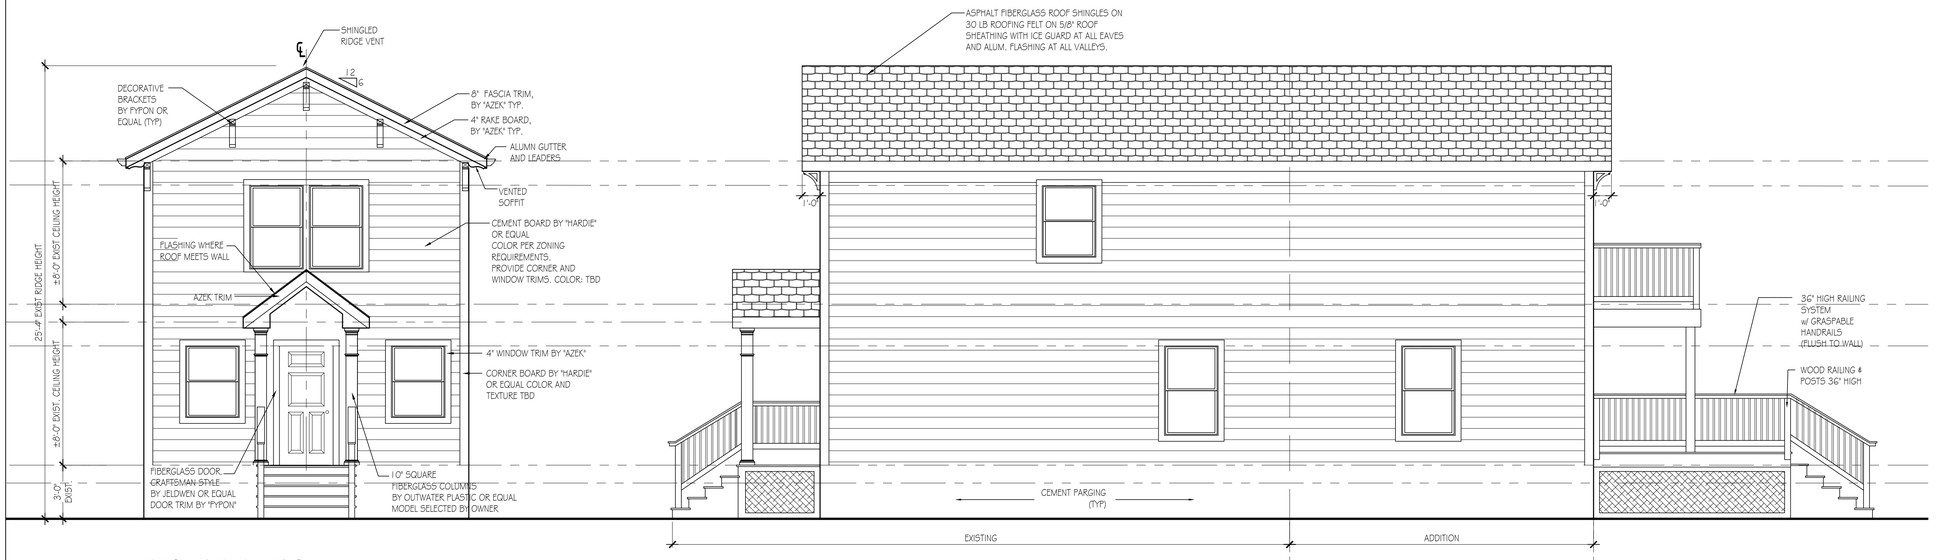


FRONT ELEVATION

SCALE: 1/4" = 1'-0"




RIGHT SIDE ELEVATION

SCALE: 1/4" = 1'-0"

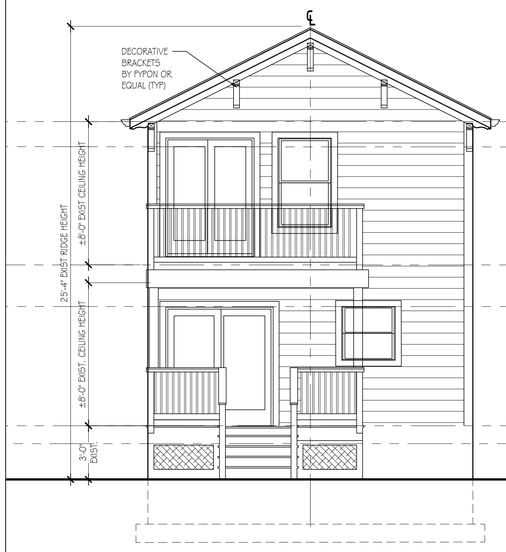


REAR ELEVATION

SCALE: 1/4" = 1'-0"

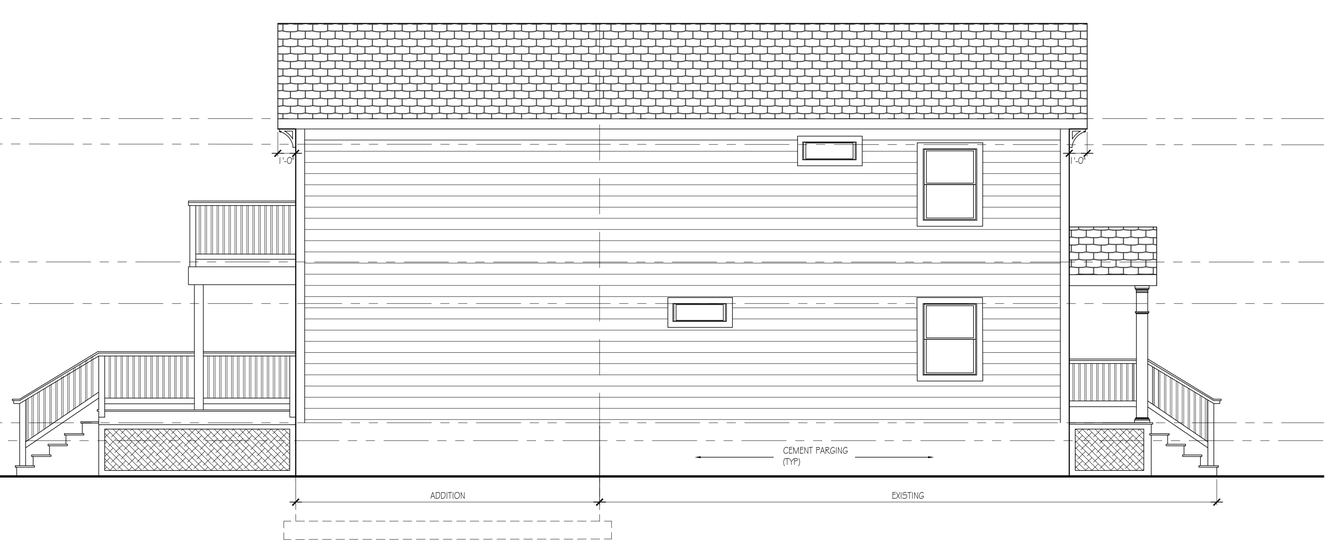


LEFT SIDE ELEVATION

SCALE: 1/4" = 1'-0"

ARCHI-TAP DESIGNS, INC.
48 COOPER PLACE
HARRINGTON PARK, NJ 07640
201.280.2966
ARCHITAP@HOTMAIL.COM

ARCHITECT

TSAMPICOS A. PERIDES, AIA
N.J. LICENSE #: 21AI017864

THIS SET OF PLANS IS AN INSTRUMENT OF SERVICE AND IS THE PROPERTY OF THE ARCHITECT. THESE PLANS MAY NOT BE USED FOR ANY OTHER PROJECT NOR SOLD WITHOUT THE ARCHITECT'S WRITTEN AUTHORIZATION.

| NO. | DESCRIPTION | DATE |
|---|---|---|
| 1 | TECHNICAL & ZONING REVISIONS | 05.18.23 |
| 2 | | |
| 3 | | |

PROJECT

REAR ADDITION & INTERIOR RENOVATION @ 335 OGDEN STREET ORANGE, NJ

OWNER

REAR ADDITION & INTERIOR RENOVATION @ 335 OGDEN STREET ORANGE, NJ

SHEET DESCRIPTION

ELEVATIONS

| | |
|---|---|
| SCALE: AS NOTED | D-3 |
| DRAWN BY: JV | |
| DATE: 12.28.22 | |
| JOB NO.: - | |